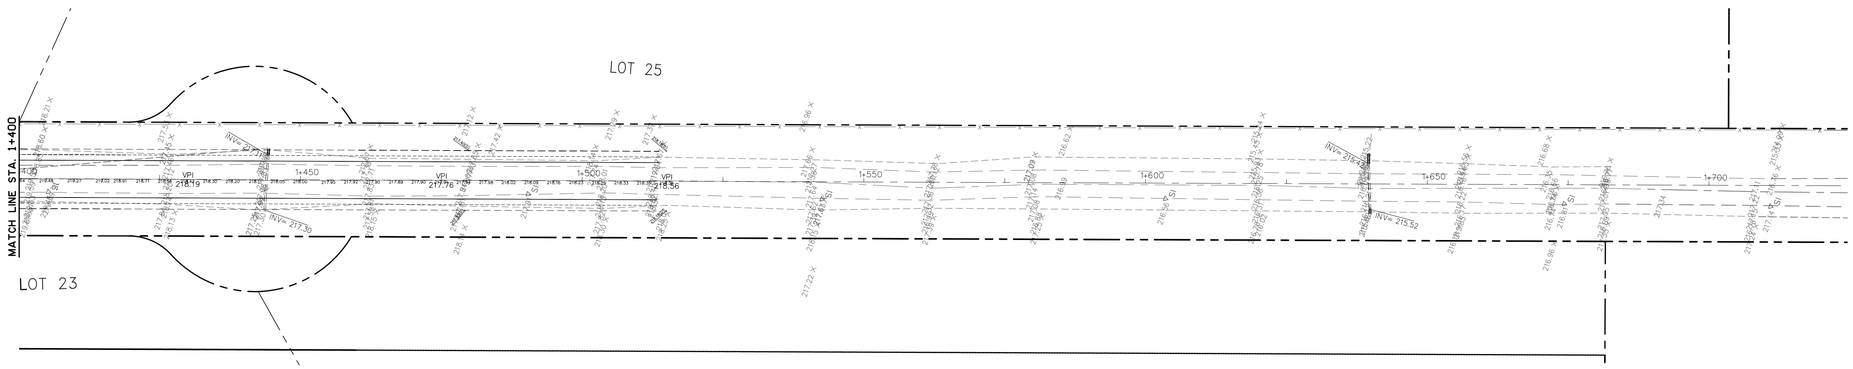

ONE MILE ROAD

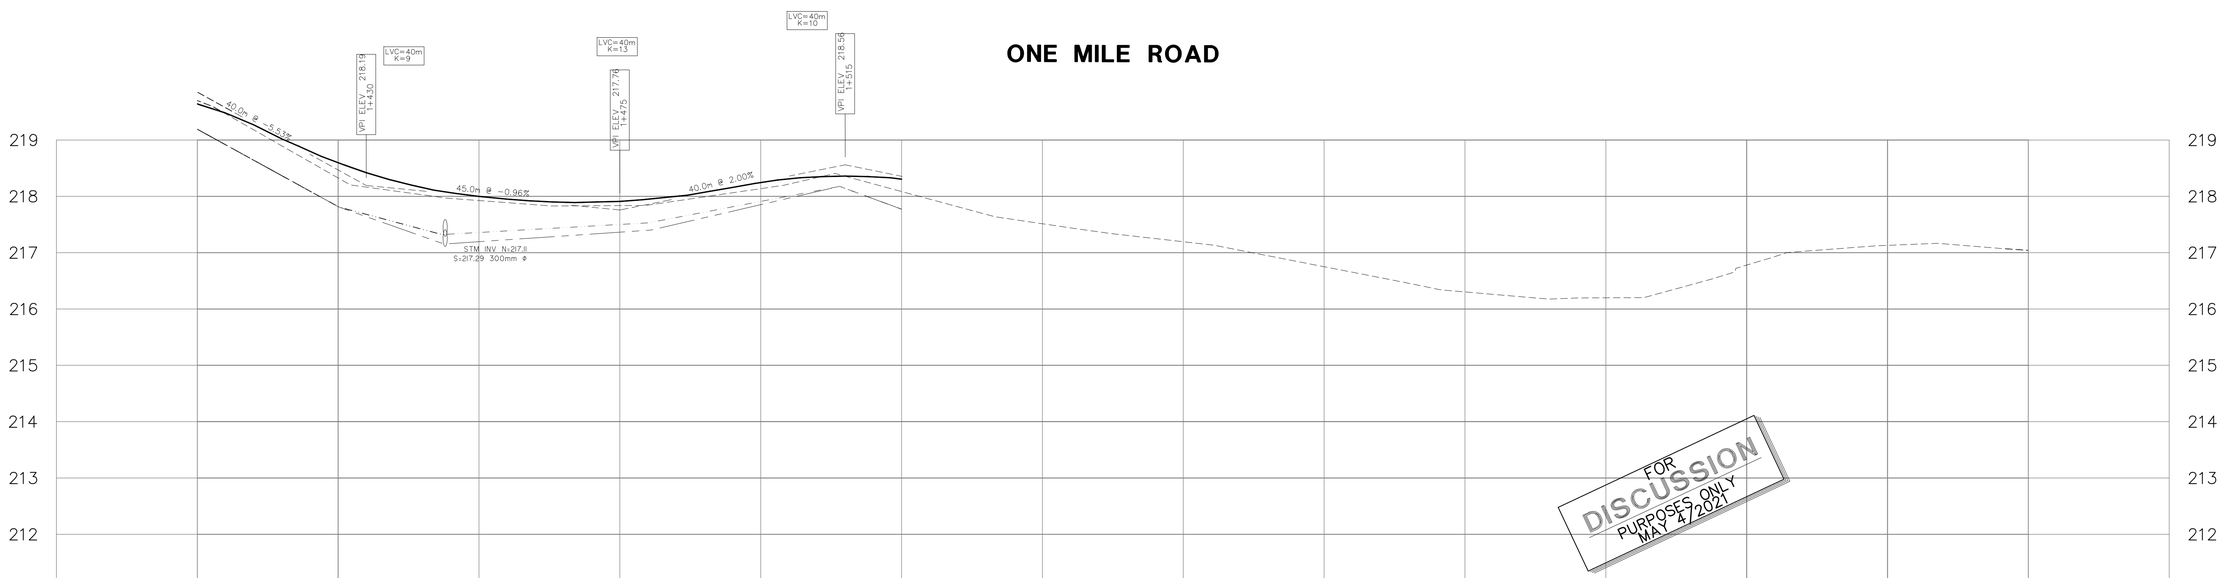

CHAINAGE	1+400	1+425	1+450	1+475	1+500	1+525	1+550	1+575	1+600	1+625	1+650	1+675	1+700	1+708
℄ ROAD ELEVATION	219.64, 219.48, 219.27, 219.02, 218.89, 218.71	218.56, 218.42, 218.30, 218.20, 218.11, 218.05	218.00, 217.95, 217.92, 217.90, 217.89, 217.90	217.91, 217.94, 217.98, 218.02, 218.09, 218.16	218.23, 218.29, 218.33, 218.35, 218.36, 218.35	218.33								217.45
LEFT DITCH ELEVATION			217.22		217.40			218.18						
RIGHT DITCH ELEVATION			217.32		217.53			218.18						
EXISTING ℄ R.O.W. ELEVATION	219.70, 219.47, 219.18, 218.90, 218.61	218.33, 218.16, 218.10, 218.03, 217.96	217.93, 217.89, 217.85, 217.83, 217.83	217.84, 217.84, 217.92, 217.99, 218.06	218.14, 218.22, 218.33, 218.36, 218.22	218.09								

NOTE:
THE POSITION OF ALL POLE LINES, CONDUITS, WATERMAINS, SEWERS AND OTHER UNDERGROUND AND OVERGROUND UTILITIES AND STRUCTURES IS NOT NECESSARILY SHOWN ON THE CONTRACT DRAWINGS, AND WHERE SHOWN, THE ACCURACY OF THE POSITION OF SUCH UTILITIES AND STRUCTURES IS NOT GUARANTEED. BEFORE STARTING WORK, DETERMINE THE EXACT LOCATION OF ALL SUCH UTILITIES AND STRUCTURES AND ASSUME ALL LIABILITY FOR DAMAGE TO THEM.

No.	REVISION △-APPLIES WHEN DRAWING MODIFIED	DATE	BY

SCALE
HORIZONTAL 1:500 (5m 0 15m)
VERTICAL 1:50 (0.5m 0 1.5m)

DESIGN XXX
CHECKED
DRAWN XXX
CHECKED
APPROVED

ATREL Engineering Ltd Ltée
Engineers - Ingénieurs
1-2884 CHAMBERLAND STREET, ROCKLAND, ONTARIO K4K 1M6
TEL.: (613) 446-7423

MUNICIPALITY OF EAST FERRIS
ONE MILE ROAD

XXXXXXXX
XXXXXXXX
XXXXXXXX

PLAN AND PROFILE
XXXXXXXXX XXXXX
STATION 1+400 TO STATION 1+725

CLIENT No. XXX
PROJECT No. 201001
DATE OCTOBER, 2020
DRAWING No. 201001-P2