SKETCH FOR CONSENT

0 60 120m

SCALE 1 : 3000

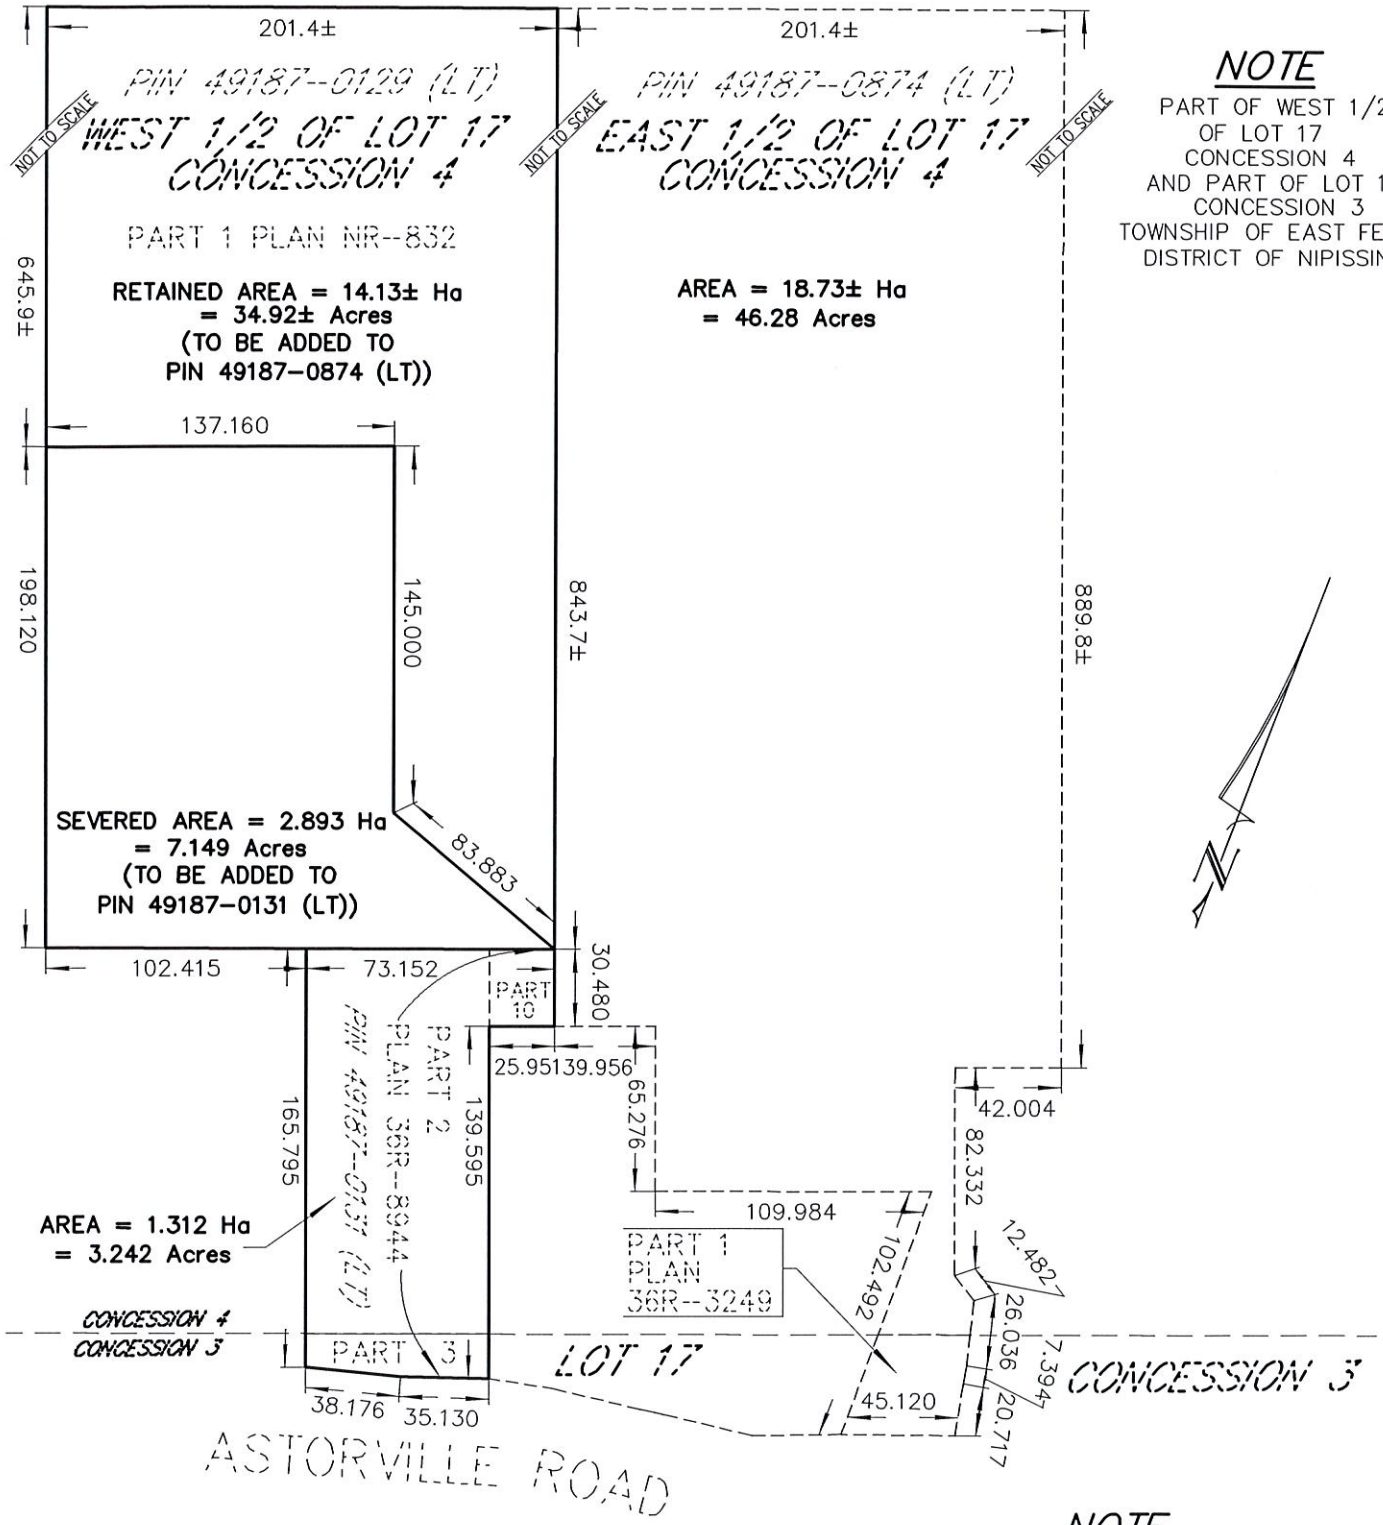

NOTE

PART OF WEST 1/2
OF LOT 17
CONCESSION 4
AND PART OF LOT 17
CONCESSION 3
TOWNSHIP OF EAST FERRIS
DISTRICT OF NIPISSING

CAUTION

a) THIS IS NOT A PLAN OF SURVEY AND SHALL NOT BE USED EXCEPT FOR THE PURPOSE INDICATED IN THE TITLE BLOCK.

b) THIS SKETCH IS PROTECTED BY COPYRIGHT ©

METRIC

DISTANCES SHOWN ON THIS PLAN ARE IN METRES AND CAN BE CONVERTED TO FEET BY DIVIDING BY 0.3048.

NOTE

DIMENSIONS WERE OBTAINED FROM VARIOUS PLANS.

CLIENT: RHEAUME ROCHEFORT

TULLOCH

TULLOCH GEOMATICS INC.

1501 SEYMOUR STREET
NORTH BAY ON
P1A 0C5

T. 705-474-1210
F. 705-474-1783

northbay@tulloch.ca

DRAWN BY: D. D.

FILE No. 250950